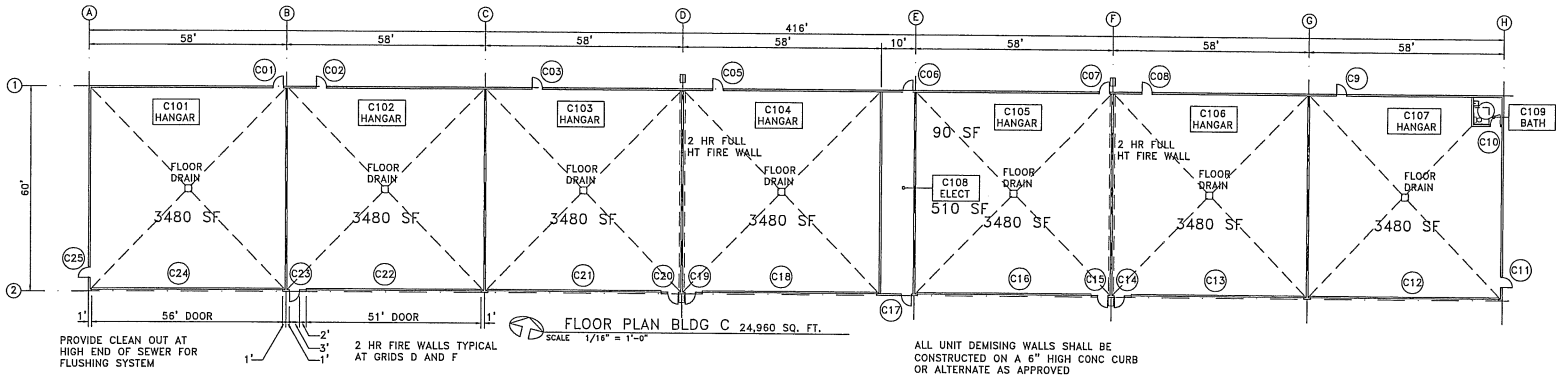

FLOOR PLAN BLDG C 24,960 SQ. FT.
SCALE 1/16" = 1'-0"

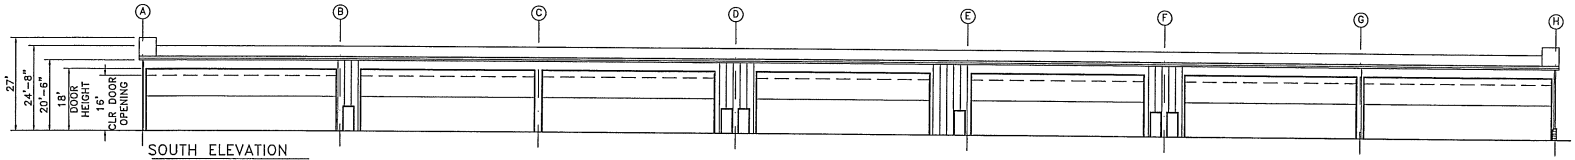

SOUTH ELEVATION
SCALE 1/16" = 1'-0"

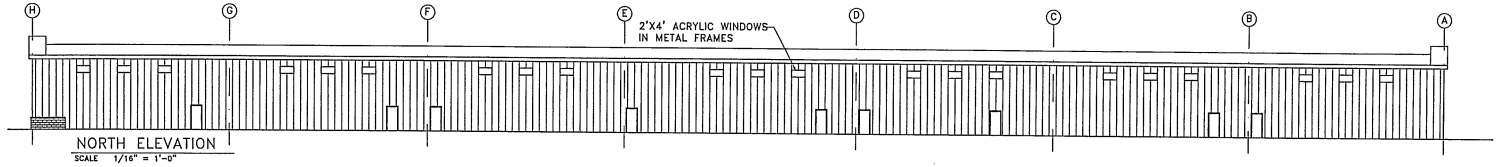

NORTH ELEVATION
SCALE 1/16" = 1'-0"

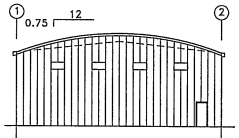

WEST ELEVATION
SCALE 1/16" = 1'-0"

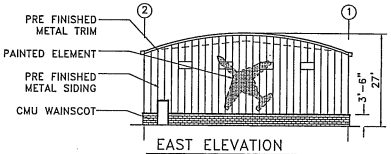

EAST ELEVATION
SCALE 1/16" = 1'-0"

BUILDING SIZE:	24,960 SQ. FT.
OCCUPANCY:	S1
CONSTRUCTION TYPE:	TYPE II-B SPRINKLERED 2021 IBC ALLOWABLE 70,000 SF – 2 FIRE WALLS REQ
UNIT COUNT:	7 UNITS

LDG architects
linardic design group . architects
6525 15TH AVE NW #200
seattle, wa 98117 (206)283-4764

NOT PUBLISHED. ALL RIGHTS RESERVED. THE ABOVE DRAWINGS AND SPECIFICATIONS AND IDEAS DESIGNS AND ARRANGEMENTS REPRESENT THEREIN ARE AND SHALL REMAIN THE PROPERTY OF THE ARCHITECT. NO SUCH DRAWINGS SHALL BE REPRODUCED, LOANED OR EXHIBITED NOR SUCH DESIGNS USED OR DISCLOSED, SOLD, PUBLISHED, OR OTHERWISE USED WITHOUT THE PRIOR WRITTEN CONSENT OF AND APPROPRIATE COMPENSATION TO THE ARCHITECT. OBTAINING THE ABOVE DRAWINGS OR SPECIFICATIONS SHALL CONSTITUTE CONCLUSIVE EVIDENCE OF ACCEPTANCE OF THESE RESTRICTIONS

4423 REGISTERED ARCHITECTS
EDI LINARDIC
STATE OF WASHINGTON

consultants:

project title:

PROPOSED PROJECT FOR:
MBA HANGAR DEVELOPMENT LLC

AIRPLANE HANGARS

ARLINGTON, WA

sheet title:
FLOOR PLAN
EXTERIOR ELEVATIONS
BUILDING C

no:	revisions	date:
	OWNER REVISIONS	11-7-2024
	RELOCATE SPRINKLER ROOM	12-16-2024
	OWNER REV – RADI END	1-9-2025
	40 X 50	1-22-2025
	NO FD	2-18-2025
	BUILDING SERVICES AT MID	3-10-2025
	DOOR RELOCATIONS – WINDOWS	3-12-2025
	ADDED EXISTING SEWER	4-24-2025
	SHORTEN BUILDINGS FOR SEWER	4-25-2025
	OWNER REVISIONS	6-16-2025

job no:
draw:
checked:
date: 10-16-2024

sheet no:
A-2.2